Buy A Plan
UK's Fastest and Easiest Planning Site

Primrose Hill Play Area Grid Reference TL 07674 03106

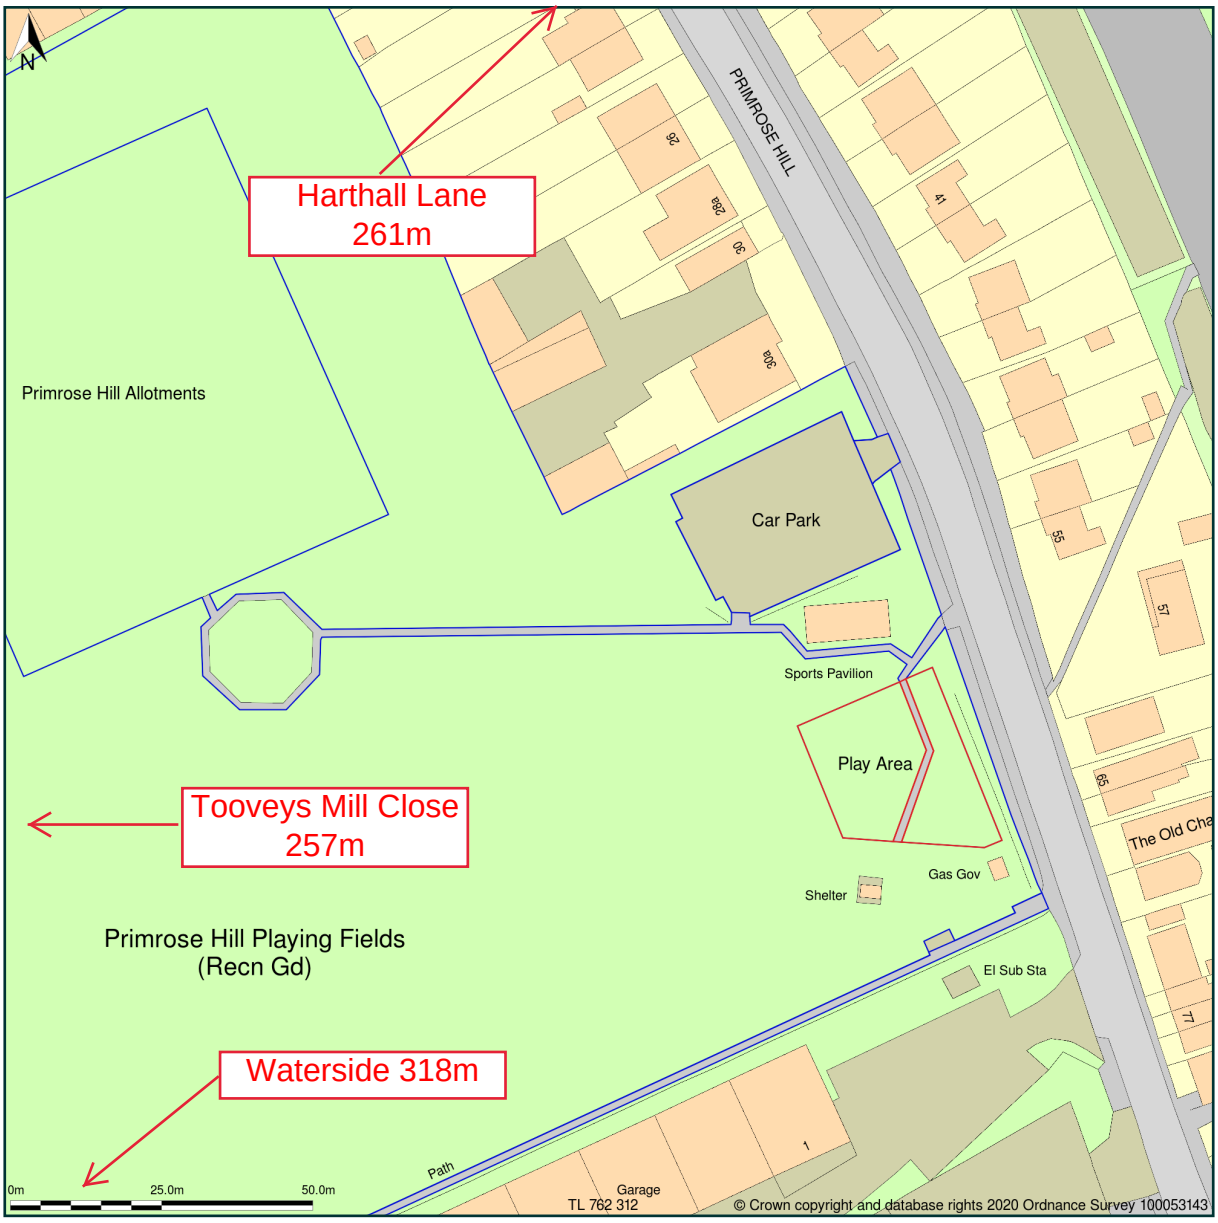

Drawing Ref: 0144.03

Site Plan shows area bounded by: 507525.0, 203028.12 507725.0, 203228.12 (at a scale of 1:1250), OSGridRef: TL 762 312. The representation of a road, track or path is no evidence of a right of way. The representation of features as lines is no evidence of a property boundary.

Produced on 26th Sep 2020 from the Ordnance Survey National Geographic Database and incorporating surveyed revision available at this date. Reproduction in whole or part is prohibited without the prior permission of Ordnance Survey. © Crown copyright 2020. Supplied by www.buyaplan.co.uk a licensed Ordnance Survey partner (100053143). Unique plan reference: #00561233-7871C1

Ordnance Survey and the OS Symbol are registered trademarks of Ordnance Survey, the national mapping agency of Great Britain. Buy A Plan logo, pdf design and the www.buyaplan.co.uk website are Copyright © Pass Inc Ltd 2020

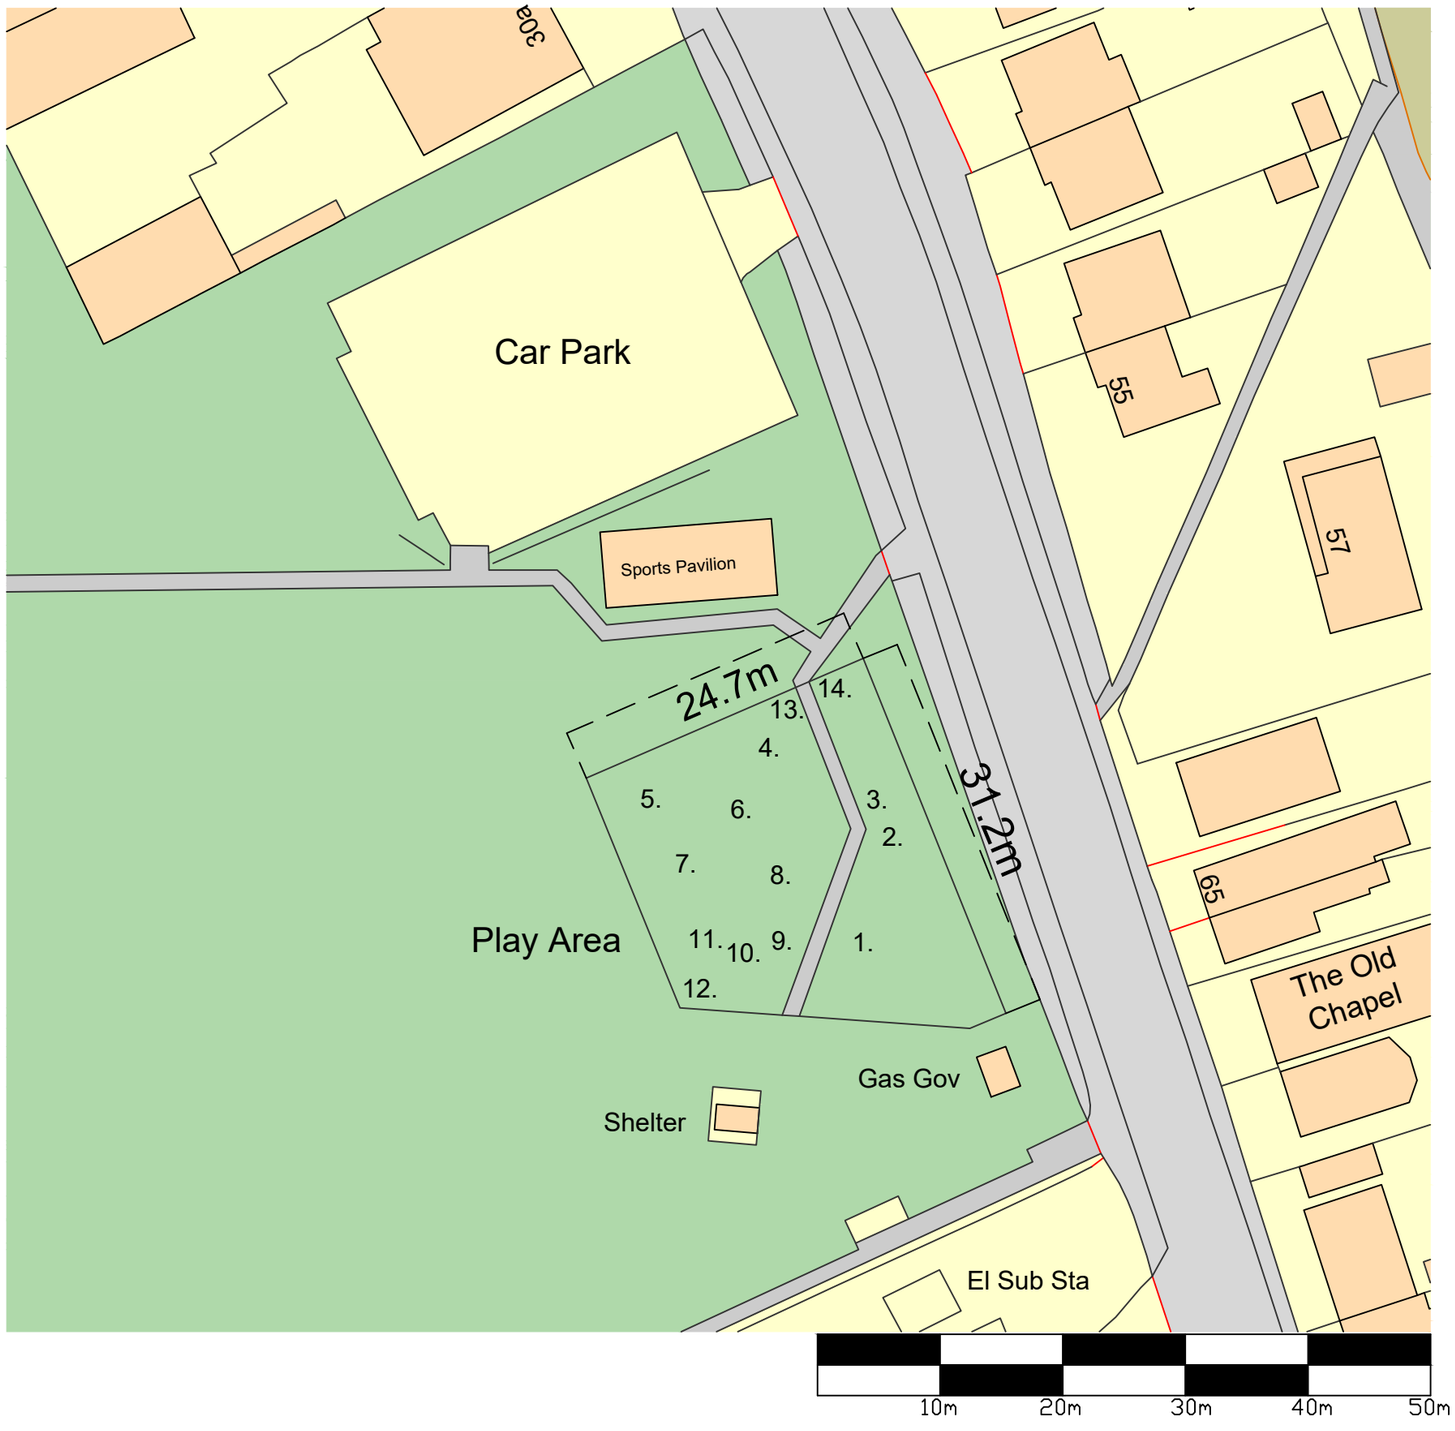

Do not scale from this drawing

All dimensions to be checked on site

Notes:

Please refer to photographic schedule for details of the existing play equipment.

Amendments:

Drawing type:
DRAFT

Client:
Three Rivers District Council

Project:
20PM0144 –
Primrose Hill Play Area

Title:
Existing Equipment Layout

Scale: NTS Date: 24/09/20

Drawn: DW Checked: RS

Drg.no: 0144.02 Rev: –

keegans

Keegans Group
Studio 3
Blue Lion Place
237 Long Lane
London SE1 4PU

T:+44 (0)20 7199 0900
F:+44 (0)20 7199 0901

W: www.thekeegansgroup.com

A **Steel+ Pirate Ship**
- Inclusive Multi Play

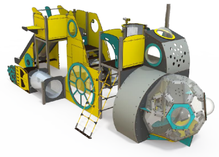

B **Submarine Multiplay Unit**
- 3 to 12 years

C **Warrior Swing**
- Large Group Swing

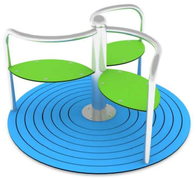

D **Whirl with Seating**
- 1200mm Diameter

E **Swings**
- 2.3 High, 2 Cradle, 1 Basket Swing

F **Spring Rocker**
- Group Rocker

G **Submarine and Helicopter**
- 4 Way Springer

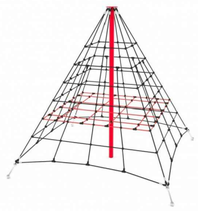

H **Fixed Net Climber**
- 3.0m High

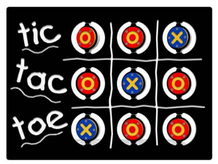

I **Tic Tac Toe Play Panel**
- 1200mm x 800mm

J **Where Shall We Go? Play Panel**
- 1200mm x 800mm

K **Make It Rain Play Panel**
- 1200mm x 800mm

L **In Ground Trampoline**
- 1.5m x 1.5m jumping area

M **Staggered Cycle Rack**
- Two Level Cycle Rack

N **Quadro Litter Bin**
- Lockable with Lid

O **Picnic Steel Table**
- Inclusive

P **Dog Lead Post**
- Steel

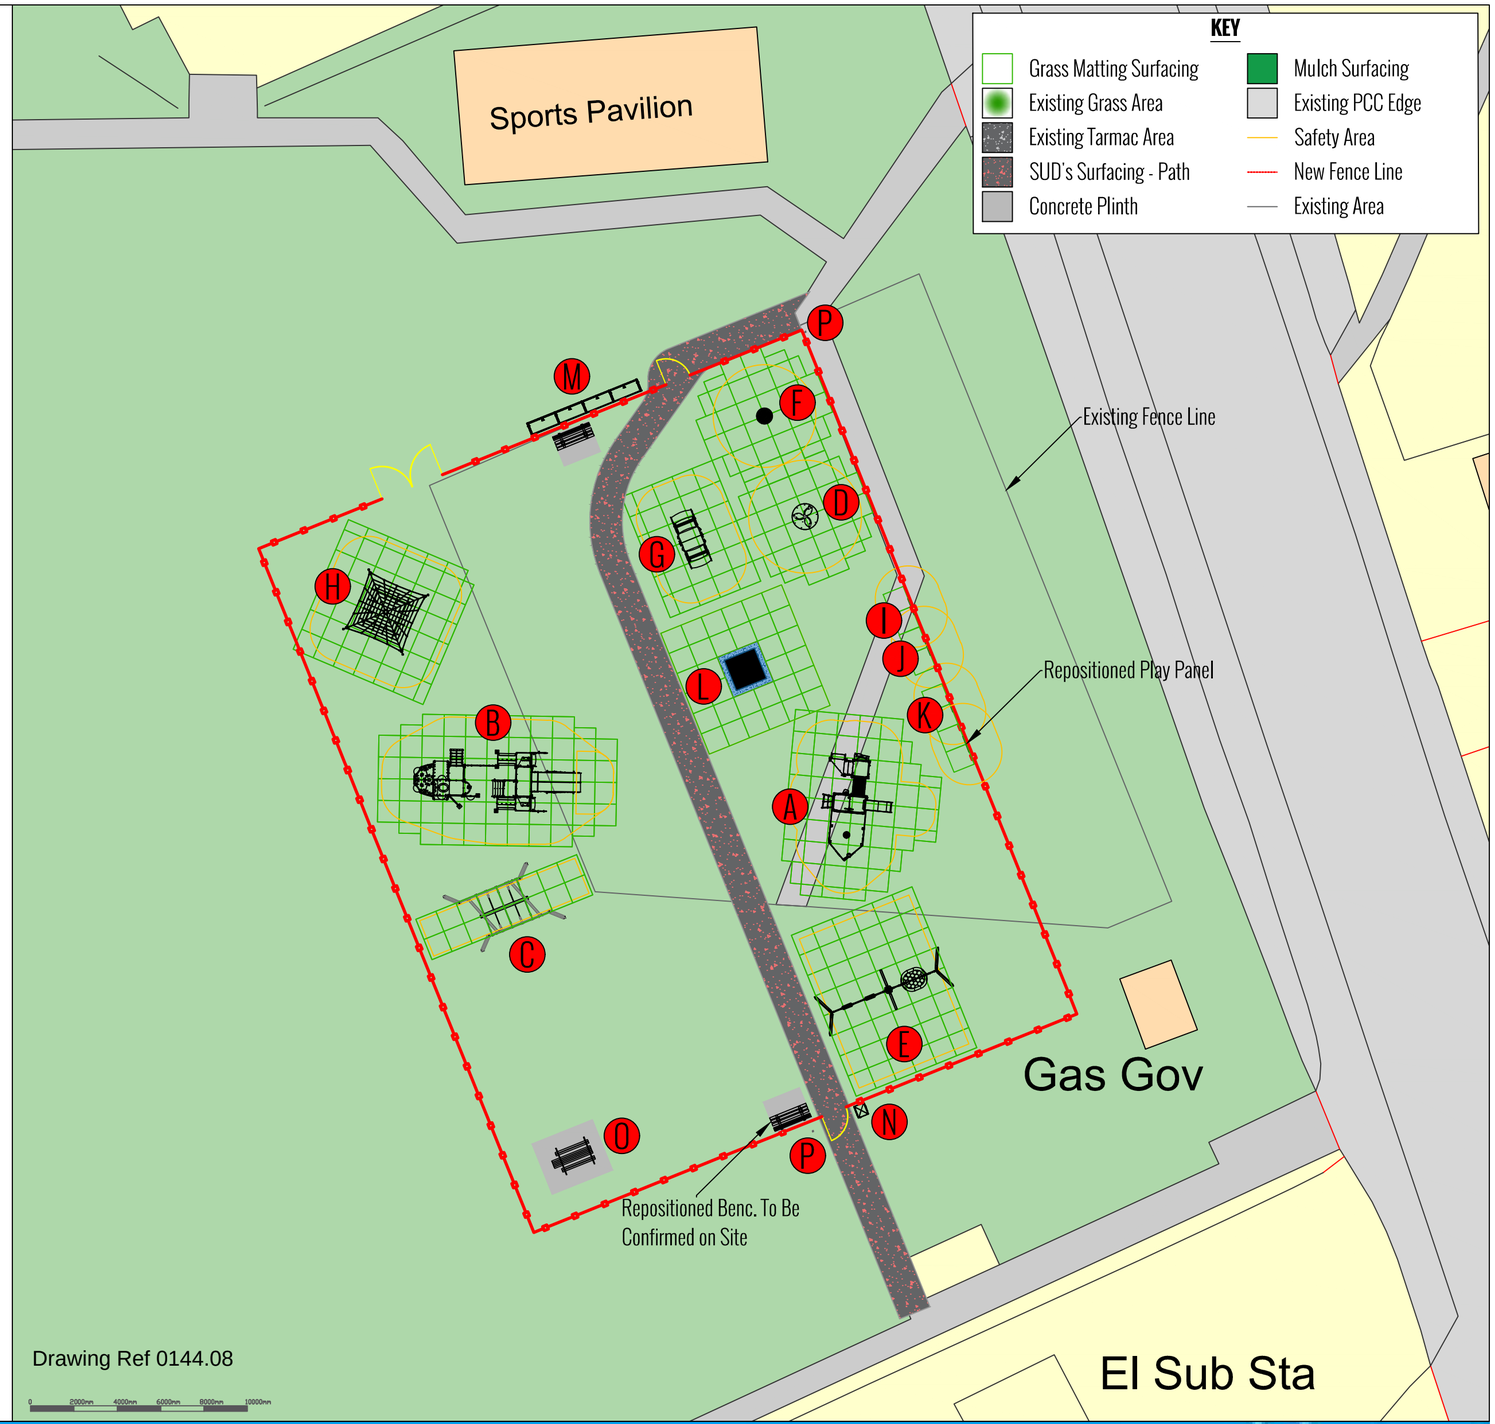

Drawing Ref 0144.08

0 2000mm 4000mm 6000mm 8000mm 10000mm

GB Watford

Primrose Hill Play Area Refurbishment - Option 1

Scale : 1:200 @ A2 v4

VISIT: www.caloo.co.uk

SPEAK TO US: 01296 614448

Caloo
www.caloo.co.uk

Drawing Ref 0144.07

Deep in the Ocean

WOW!

Explorers Challenge
Submarine Play Unit

from 0+ years

over 32 play activities

12 play units

WOW!

Sailing Challenge
Ship Play Unit

Swing Seats

Play Panels

Caloo
www.caloo.co.uk

Visual for illustration purposes only. Please refer to quote for full product specification.

PRIMROSE HILL PLAY AREA
GB WATFORD : REFURBISHMENT

VISIT: WWW.CALOO.CO.UK SPEAK TO US: 01296 614448

1:200

4m 0 4m 8m 12m 16m 20m

Caloo
www.caloo.co.uk
UNIT 12, BOXTED FARM, BERKHAMSTED, HEMEL HEMPSTEAD, HP1 2SG.
TEL: 08450558218. FAX: 08450558219. WEB: WWW.CALOO.CO.UK

UNLESS OTHERWISE STATED ALL DIMESIONS IN MM. ALL WELDS TO BE CONTINUOUS.

TOLERANCES:
LINEAR DIMS: +/- 1MM
HOLE CENTRES: +/- 1MM
HOLE DIAMETER: +0.5/-0.5 MM
ANGLES +/-0.5

TITLE:	PRIMROSE HILL PLAY AREA
SCALE:	1: 200
ISSUE HISTORY:	
Drawn By:	N.SHAN
Date Drawn:	18 JAN 21
DRAWING NO:	
REVISION NO:	
SHEET #:	1
OF SHEETS:	19
Approved By:	
Date Approved:	
CUSTOMER:	
MATERIAL:	

COPYRIGHT NOTICE: THIS DRAWING IS COPYRIGHT AND PROPERTY OF CALOO LTD. IT MAY NOT BE COPIED OR USED WITHOUT PRIOR WRITTEN CONSENT OF THE COMPANY. ANY COPIES OF THIS DRAWING MUST INCLUDE THIS COPYRIGHT NOTICE.